KEYED NOTE LEGEND:

*FOR SHEET AE102 ONLY.

01 4X6 TRESTLEWOOD DECK (ACTUAL DIMENSION).

02 INTEGRALLY COLORED CONCRETE LANDING.

03 GUARDRAIL TOP PLATE SHOWN DASHED.

04 (2) 6" HOT DIPPED GALV. DECK SCREW PER SIDE

05 KICK RAIL BRACKET W/ HG. PERFORMANCE PAINT.

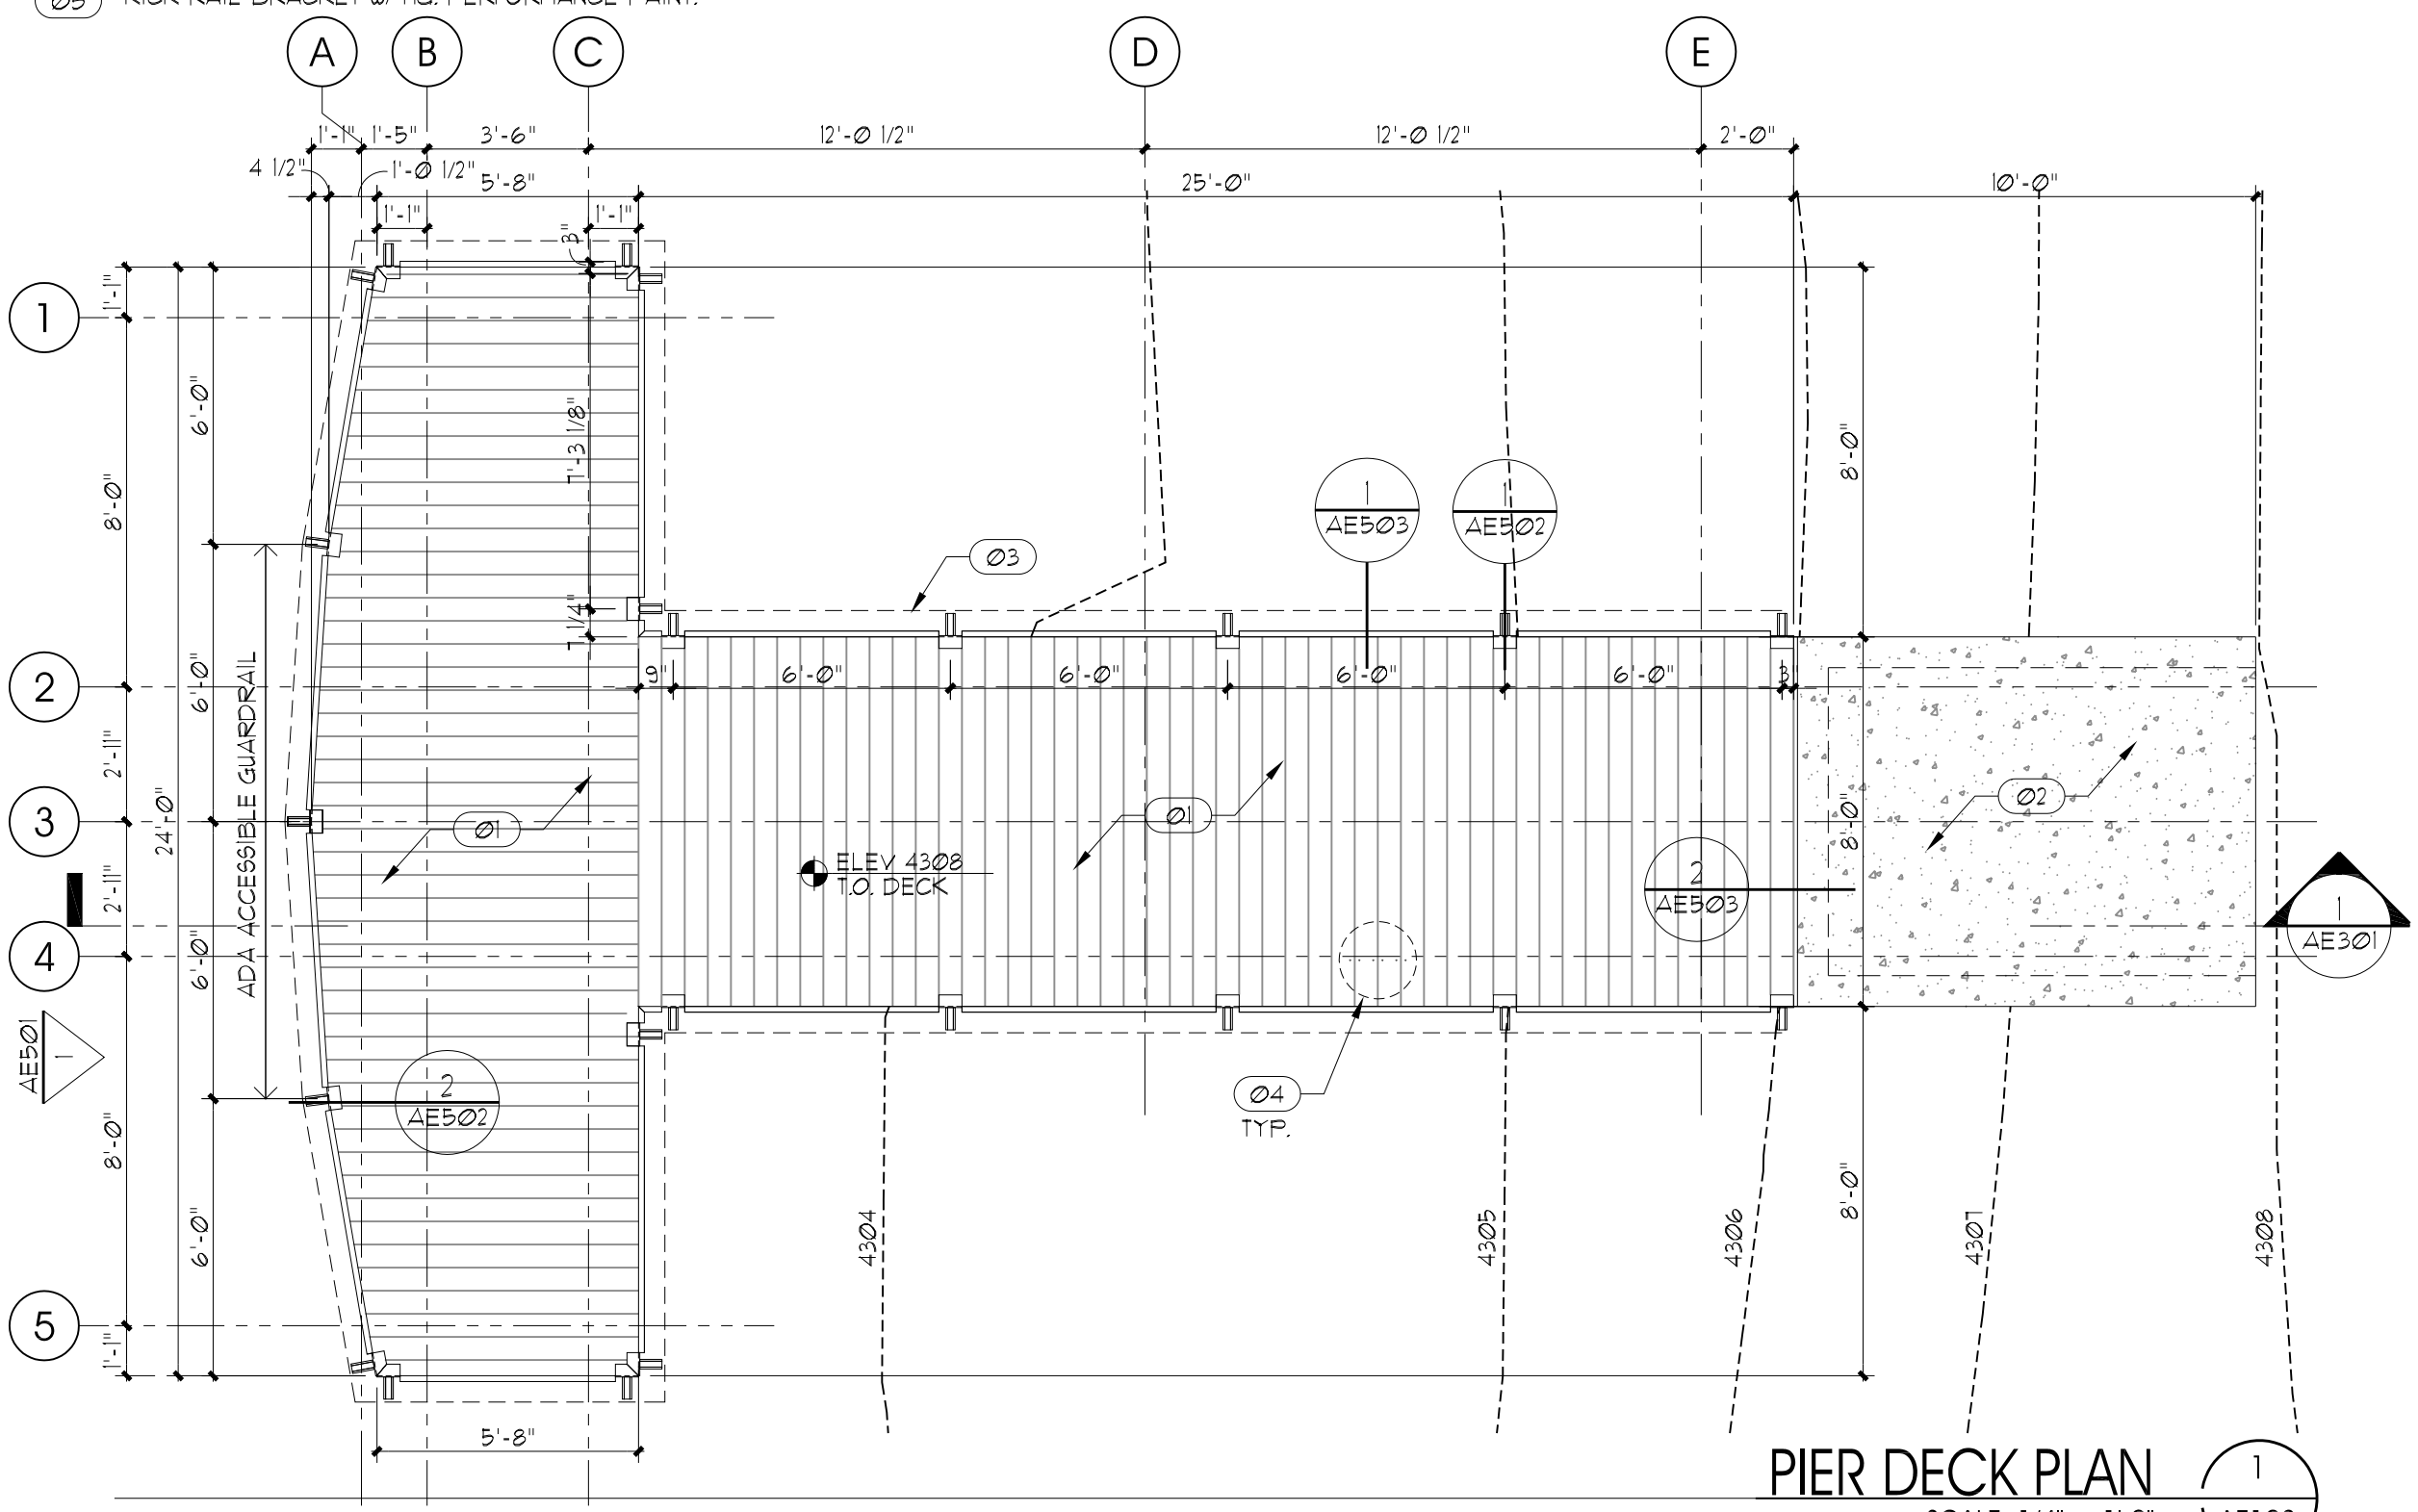

PIER DECK PLAN

SCALE: 1/4" = 1'-0"

1 / AE102

ALL IDEAS, DESIGNS, ARRANGEMENTS AND PLANS INDICATED OR REPRESENTED BY THIS DRAWING ARE OWNED BY AND THE PROPERTY OF AJC ARCHITECTS PC AND WERE CREATED, EVOLVED, AND DEVELOPED FOR USE ON AND IN CONNECTION WITH THE SPECIFIED PROJECT. NONE OF THE IDEAS, DESIGNS, ARRANGEMENTS OR PLANS SHALL BE USED BY OR DISCLOSED TO ANY PERSON, FIRM, OR CORPORATION FOR ANY PURPOSE WHATSOEVER WITHOUT WRITTEN CONSENT OF AJC ARCHITECTS PC. WRITTEN DIMENSIONS ON THESE DRAWINGS SHALL HAVE PRECEDENCE OVER SCALE DIMENSIONS. CONTRACTORS SHALL VERIFY AND BE RESPONSIBLE FOR ALL DIMENSIONS AND CONDITIONS ON THE JOB AND THIS OFFICE MUST BE NOTIFIED OF ANY VARIATION FROM THE DIMENSIONS AND CONDITIONS SHOWN BY THESE DRAWINGS. WARNING: REPRODUCTION HEREOF IS A CRIMINAL OFFENSE UNDER 18 U.S.C. SEC. 506. UNAUTHORIZED DISCLOSURE MAY CONSTITUTE TRADE SECRET MISAPPROPRIATION IN VIOLATION OF I.C.24-2-31-1 ET. SEQ. AND OTHER LAWS.

ARCHITECT AJC JOB #0922

ajc architects

703 east 1700 south
salt lake city, utah 84105
ph: 801.466.8818
fx: 801.466.4411
ajc@ajcarchitects.com

PROJECT DESCRIPTION

FISHING PIER
@ UBC

50 West 800 South
Kaysville, Utah 84037

SHEET NAME:

PIER DECK PLAN

ISSUE DATA

ISSUE DATE: April 14 2009
ISSUE TYPE: 100% CD DRAFT
DRAWN BY: AK
CHECKED BY: KR
CAD FILE NAME:

SHEET NUMBER:

AE102